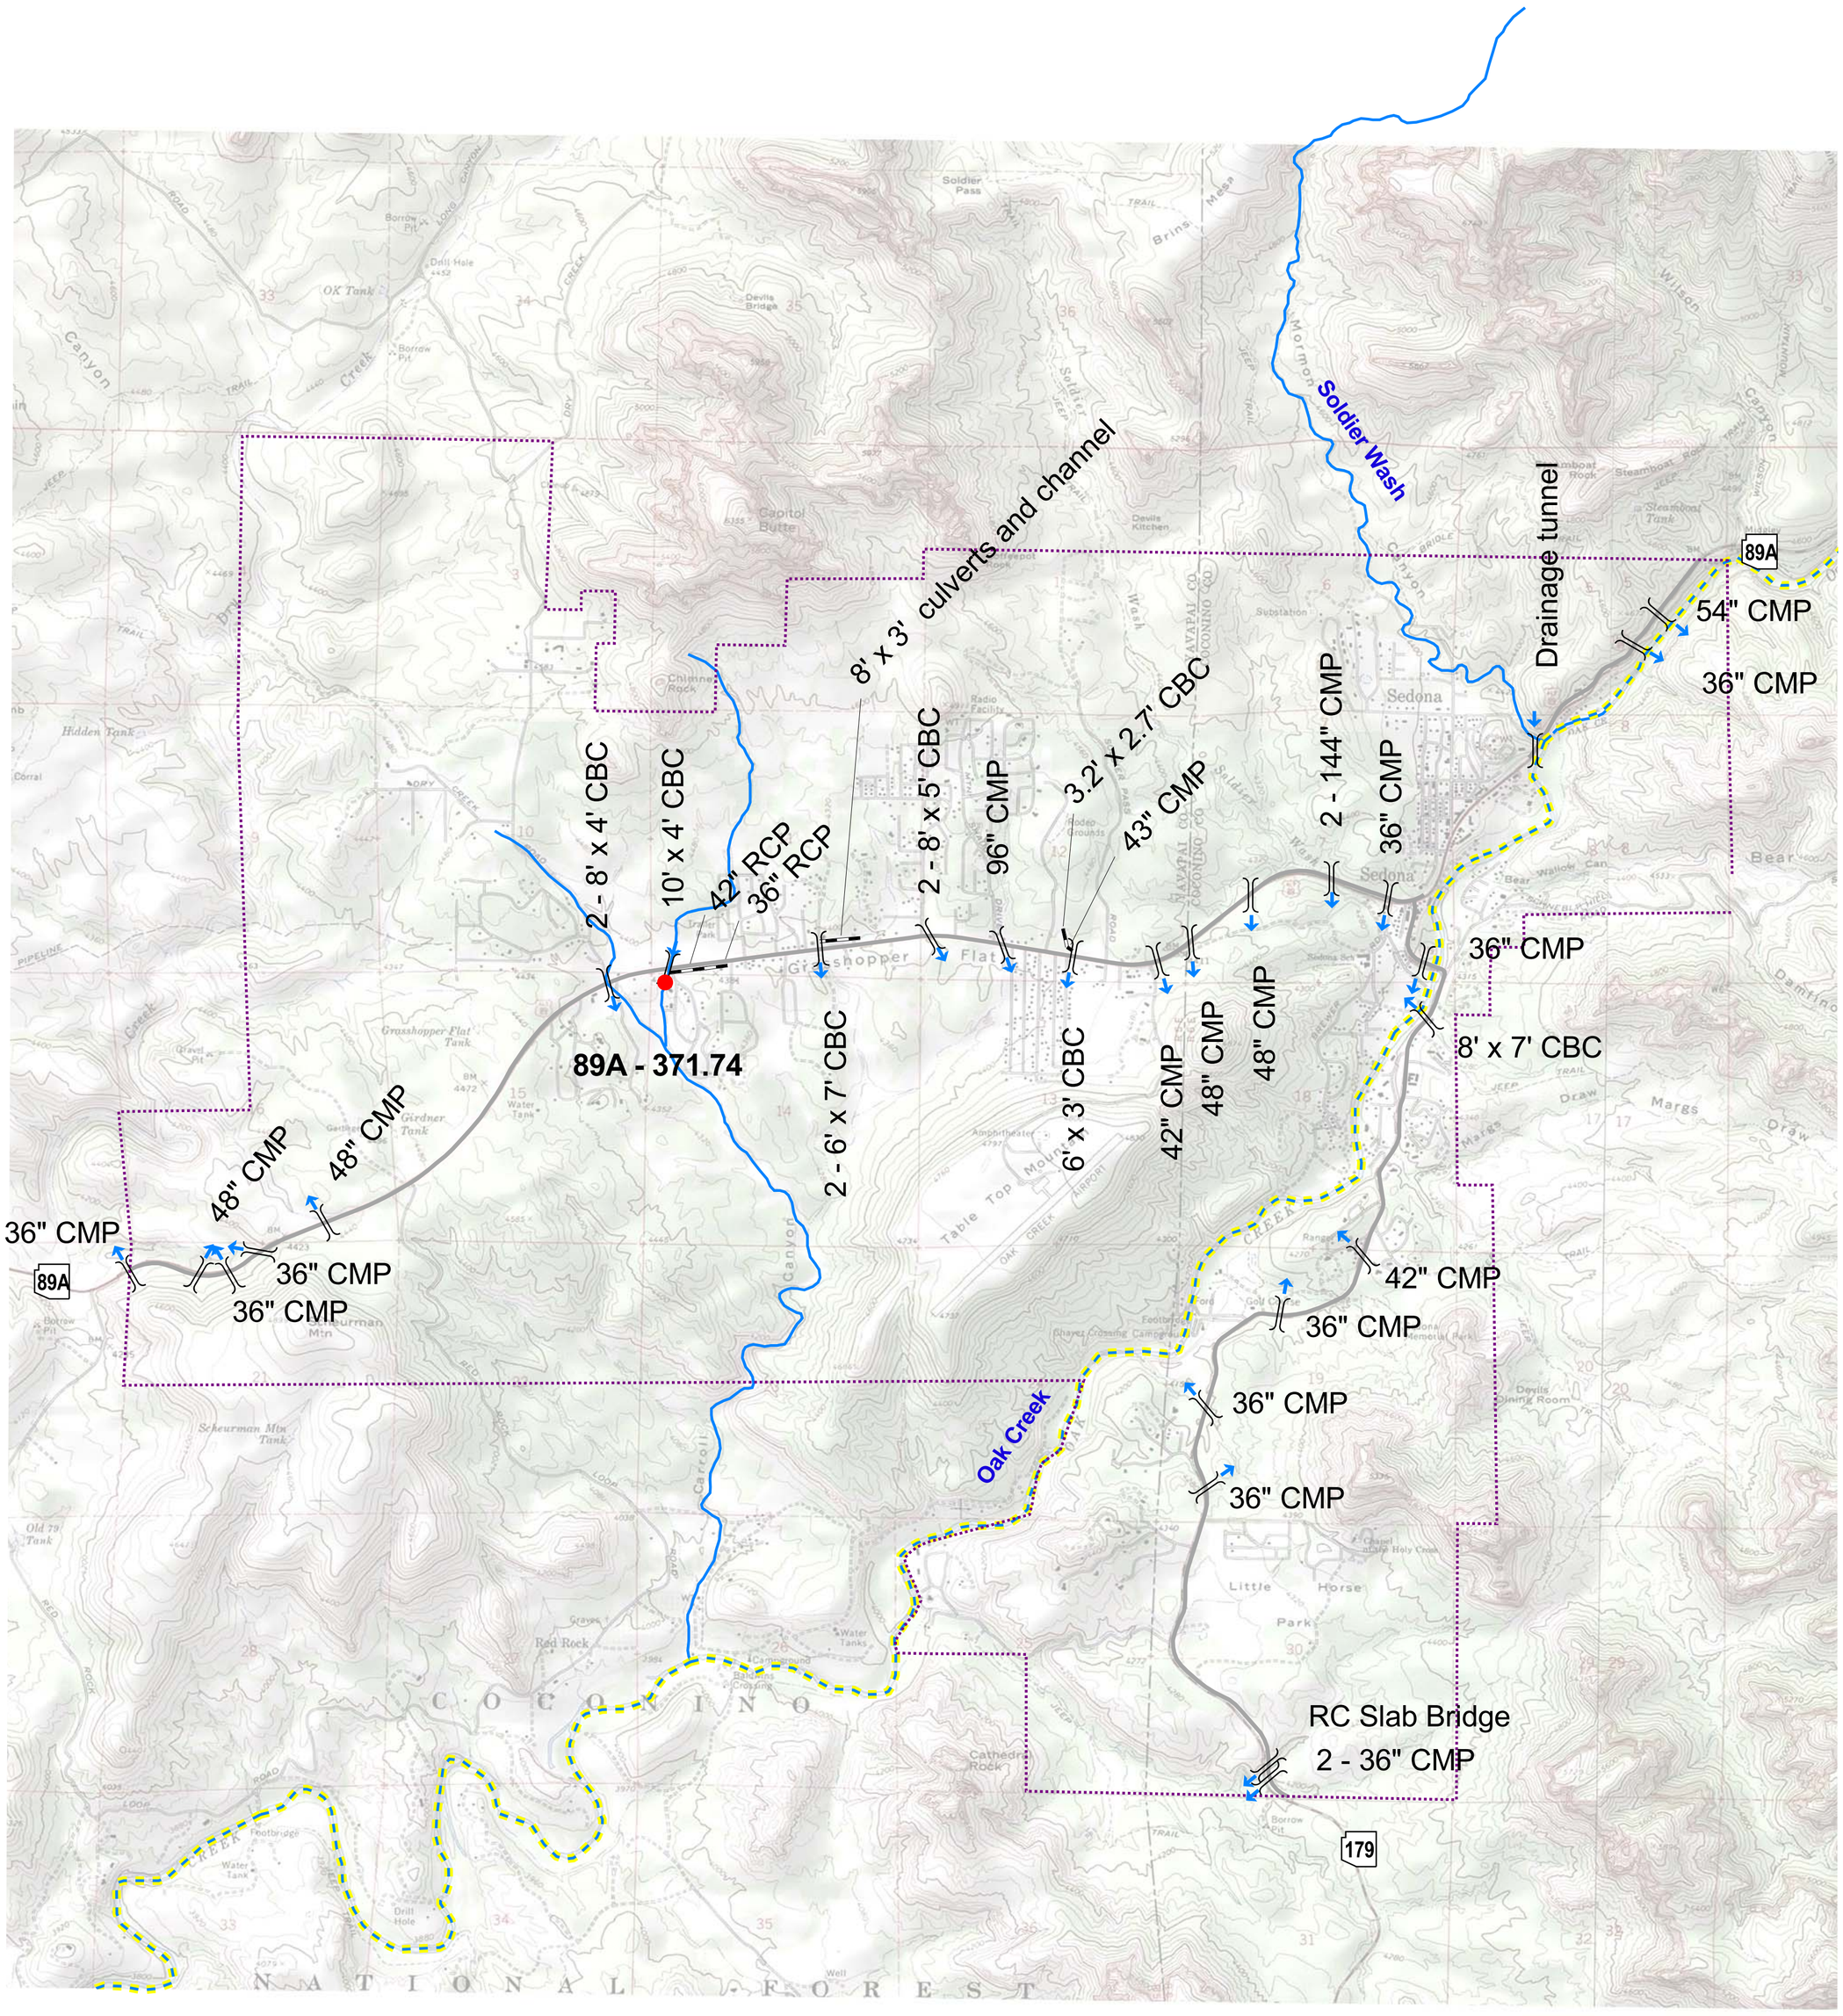

ARIZONA DEPARTMENT OF TRANSPORTATION
INTERMODAL TRANSPORTATION DIVISION

DRAINAGE SYSTEM AND MAJOR OUTFALLS

SEDONA

September, 2005
Prepared by

N

4000 0 4000 8000 Feet

Legend

- TW - 48', D - 8' — Open Channel (topwidth=48", depth=8')
- 48" — ADOT storm drain (diameter=48")
- Other Municipal storm drain
- Culvert Crossing
- Direction of Flow
- Detention Basin
- Retention Basin
- 101-1.25 — Major Outfall
- 101-6.85 — Major Interconnection
- 15 CFS — Pump Station (cfs)
- CBC — Concrete Box Culvert
- RCP — Reinforced Concrete Pipe
- CMP — Corrugated Metal Pipe
- SD — Storm Drain
- ADOT Highway subject to AZPDES permitting
- ADOT Highway
- Local Road
- Railroad
- County Boundary
- Municipal Boundary
- Waters of the US
- Special Waters*

* (Watercourses designated as unique or impaired by federal or state agencies)